

Executive Office

Space Planning

Interior Elements

Moving Space


Plantation

CEO Desk


LCD Unit

Sofa Sitting


Feature Wall

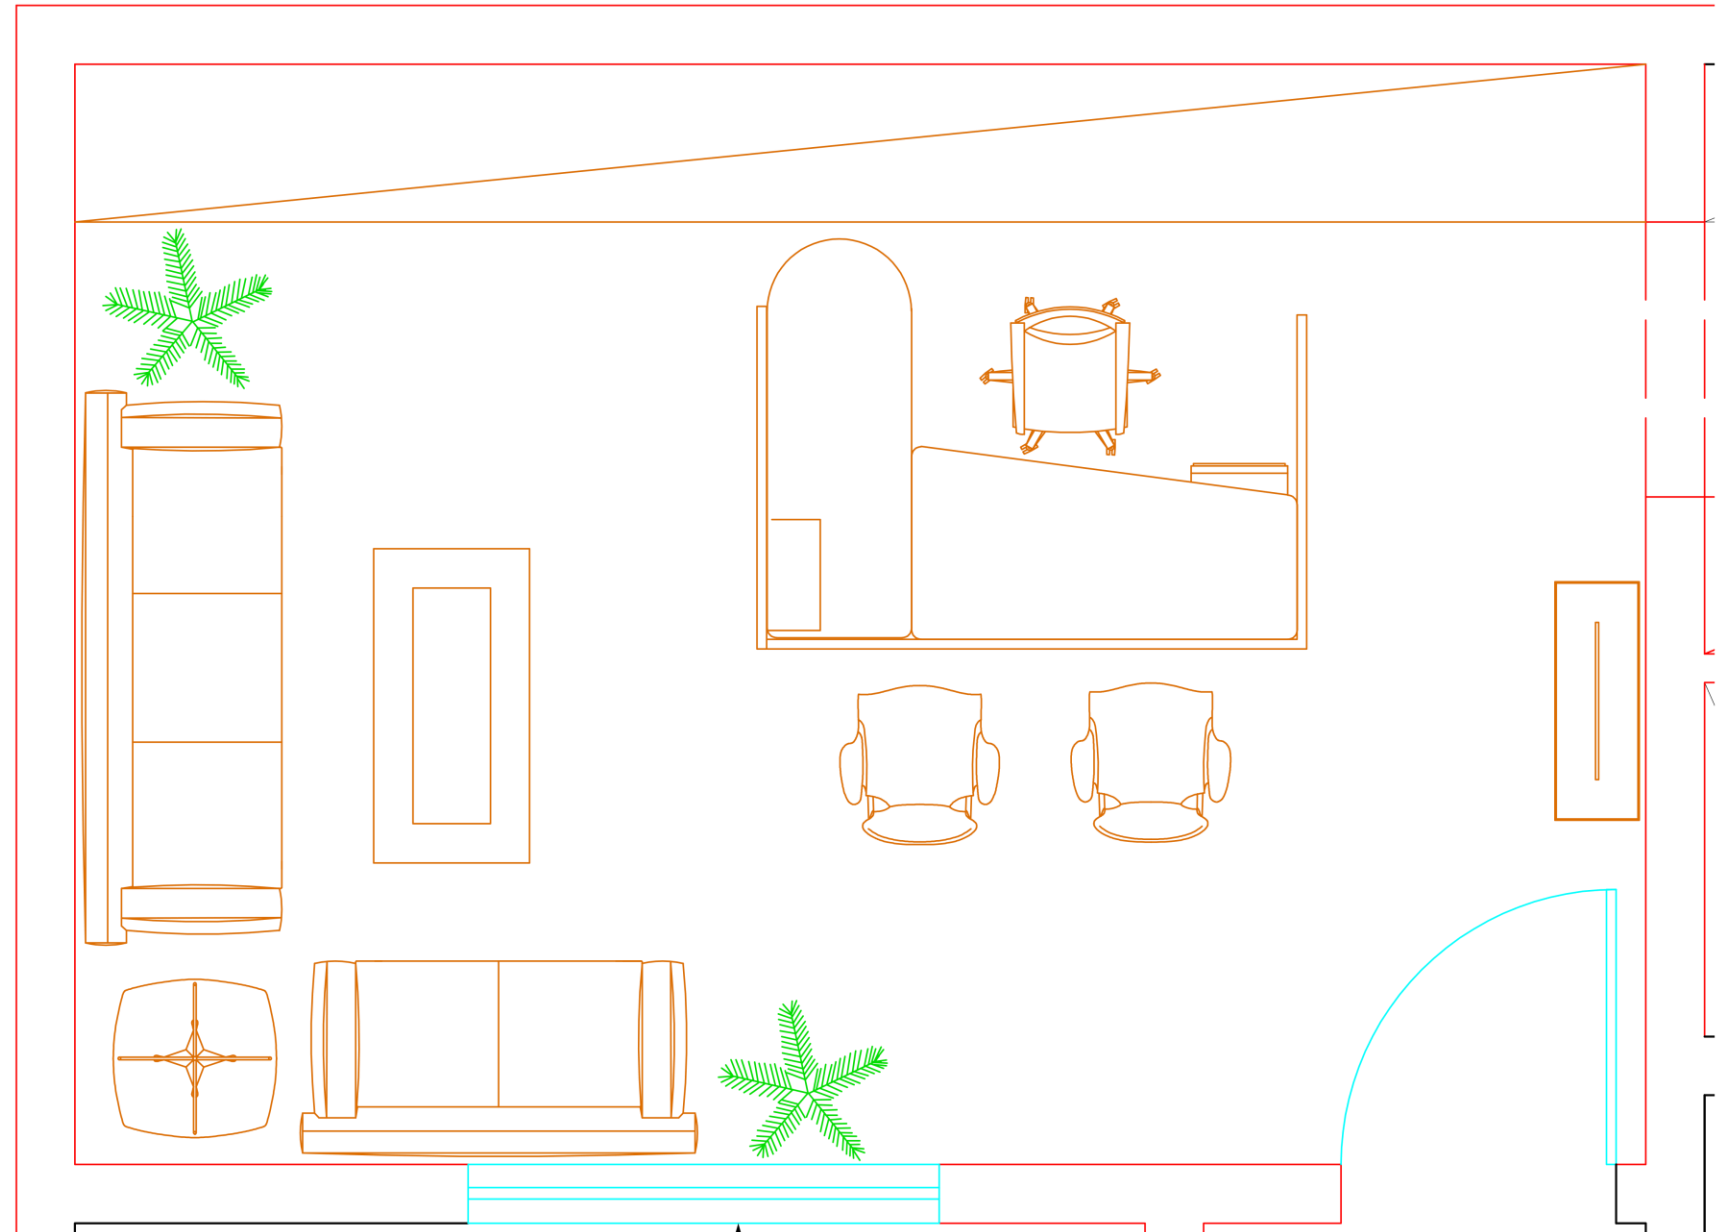


Top View

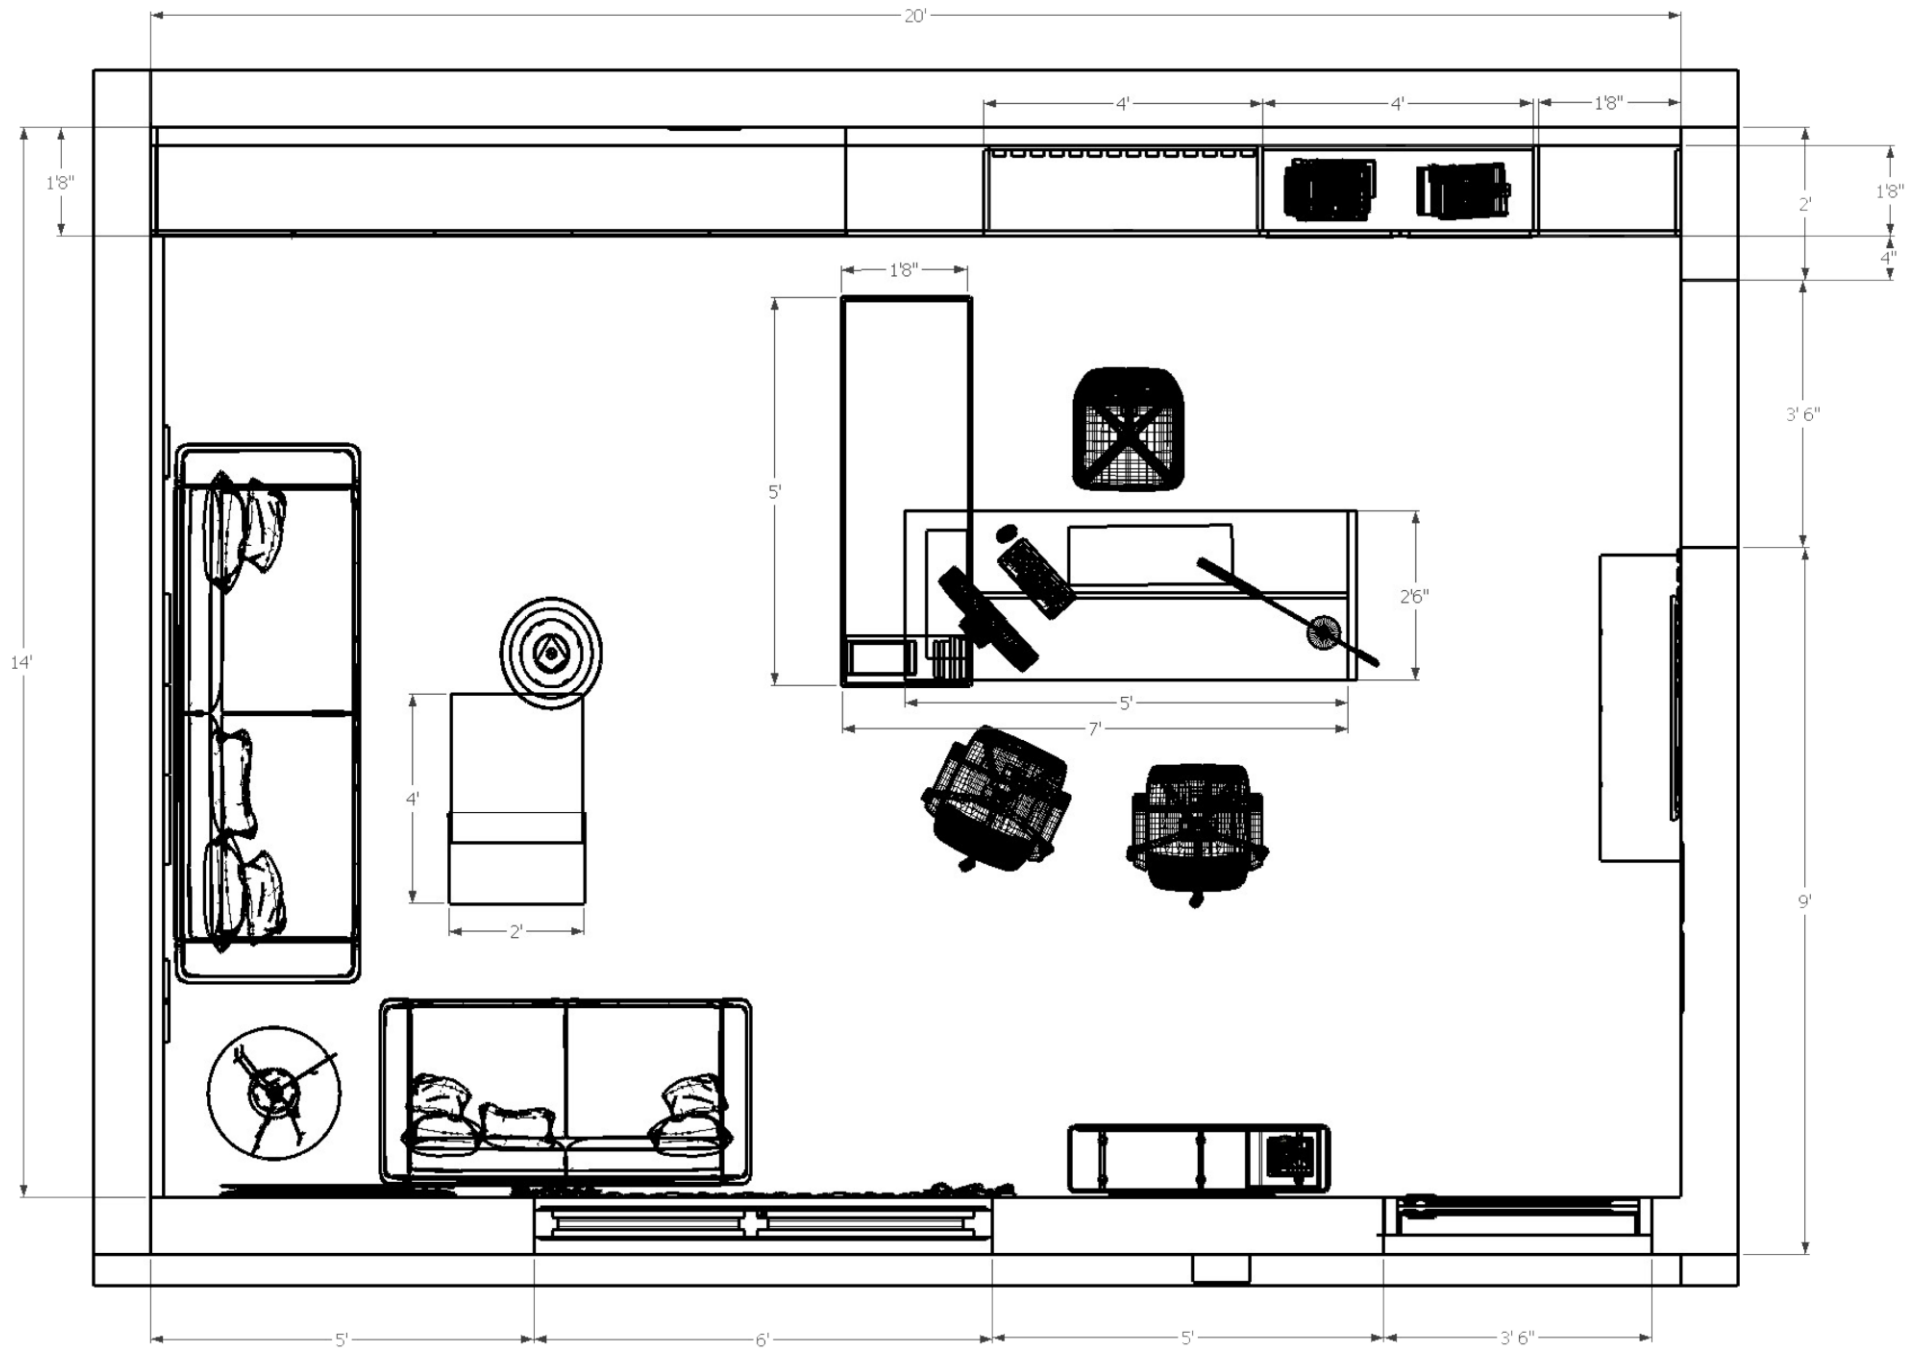


Feature Wall

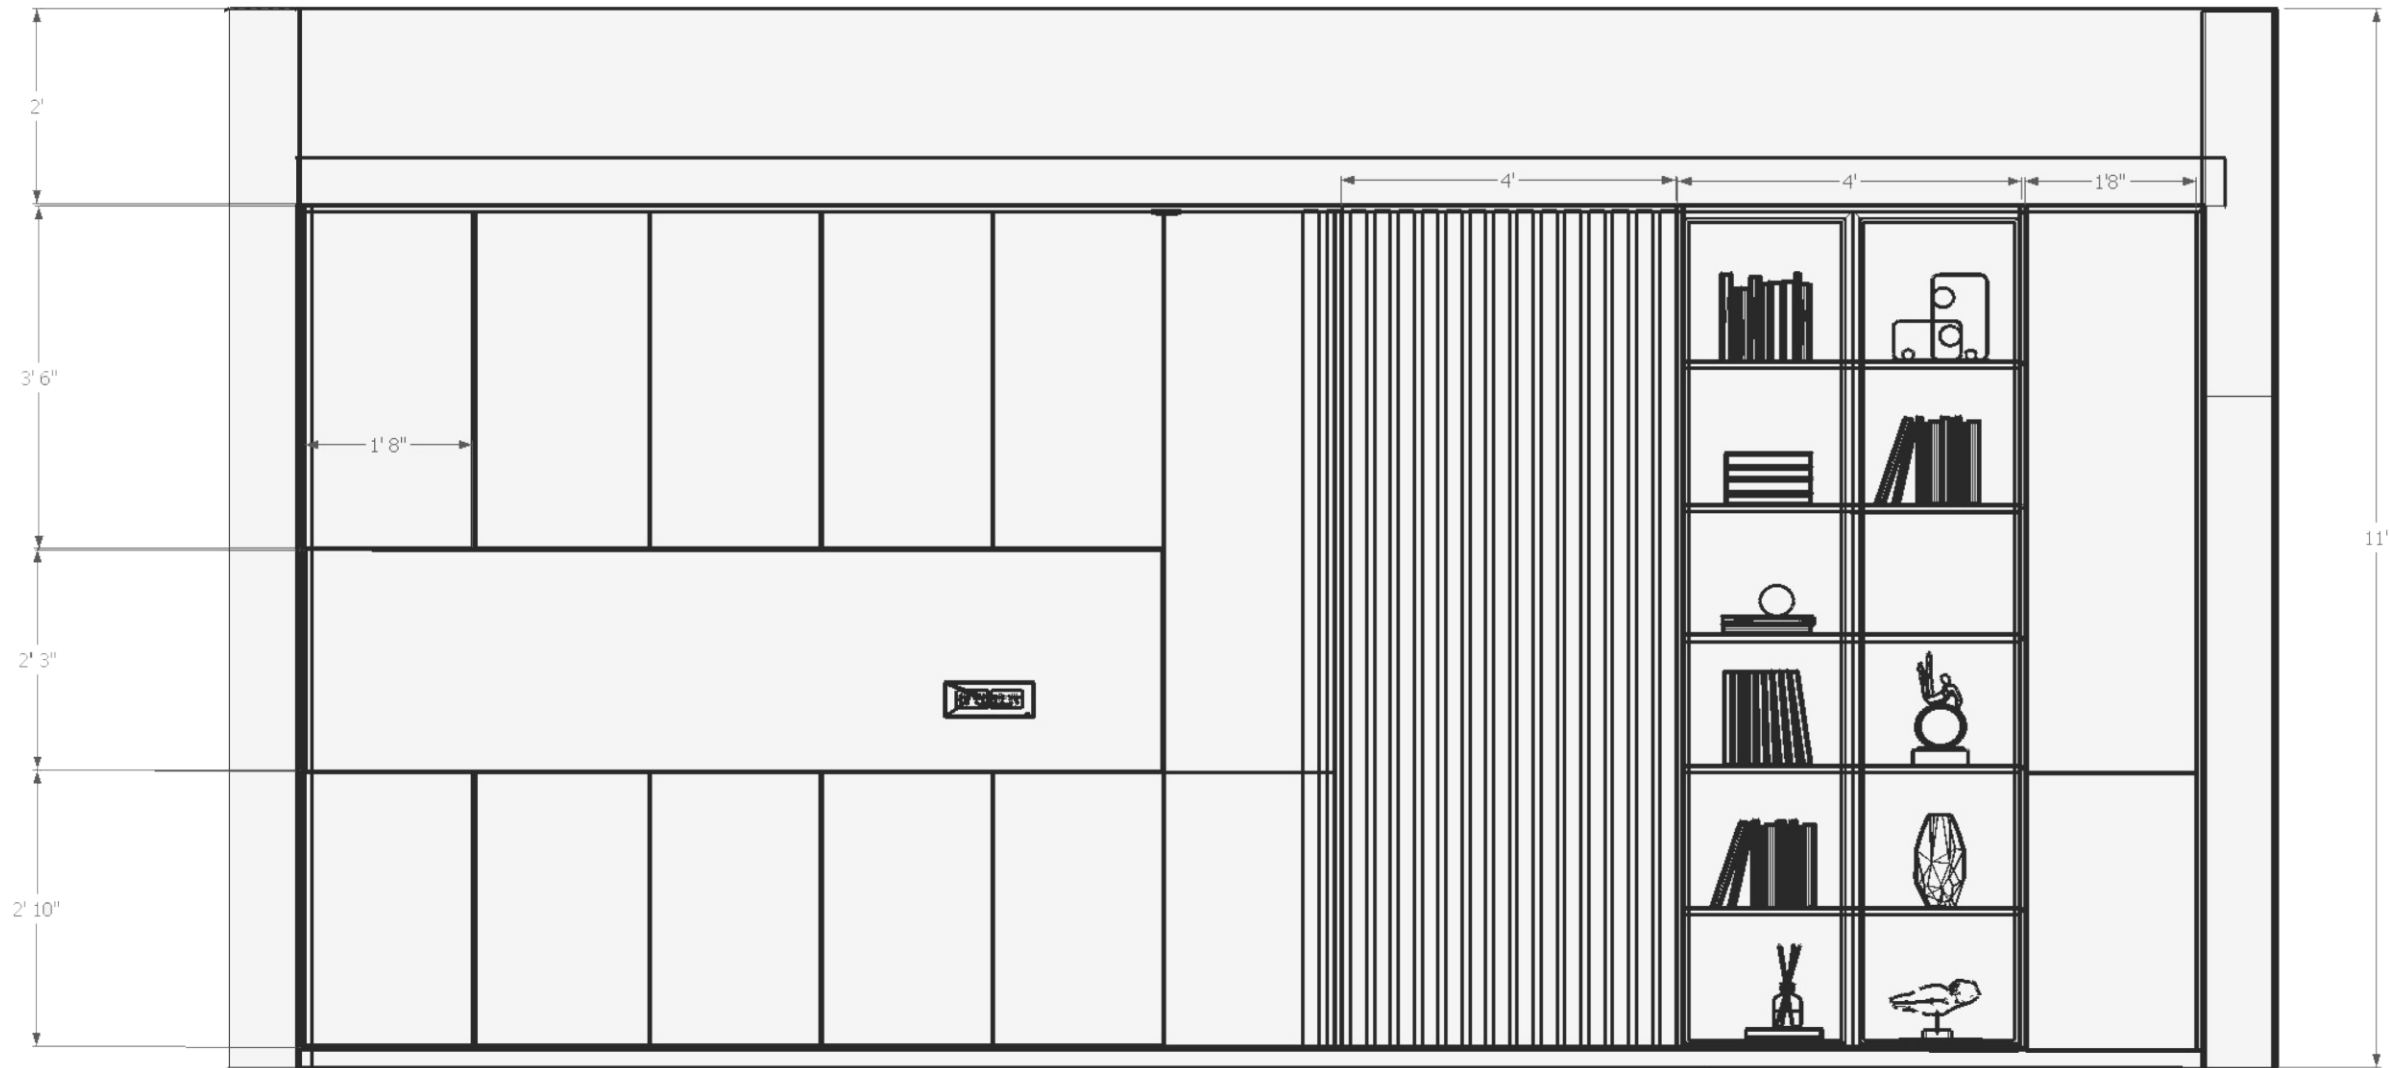


LED
Unit
Wall
Section

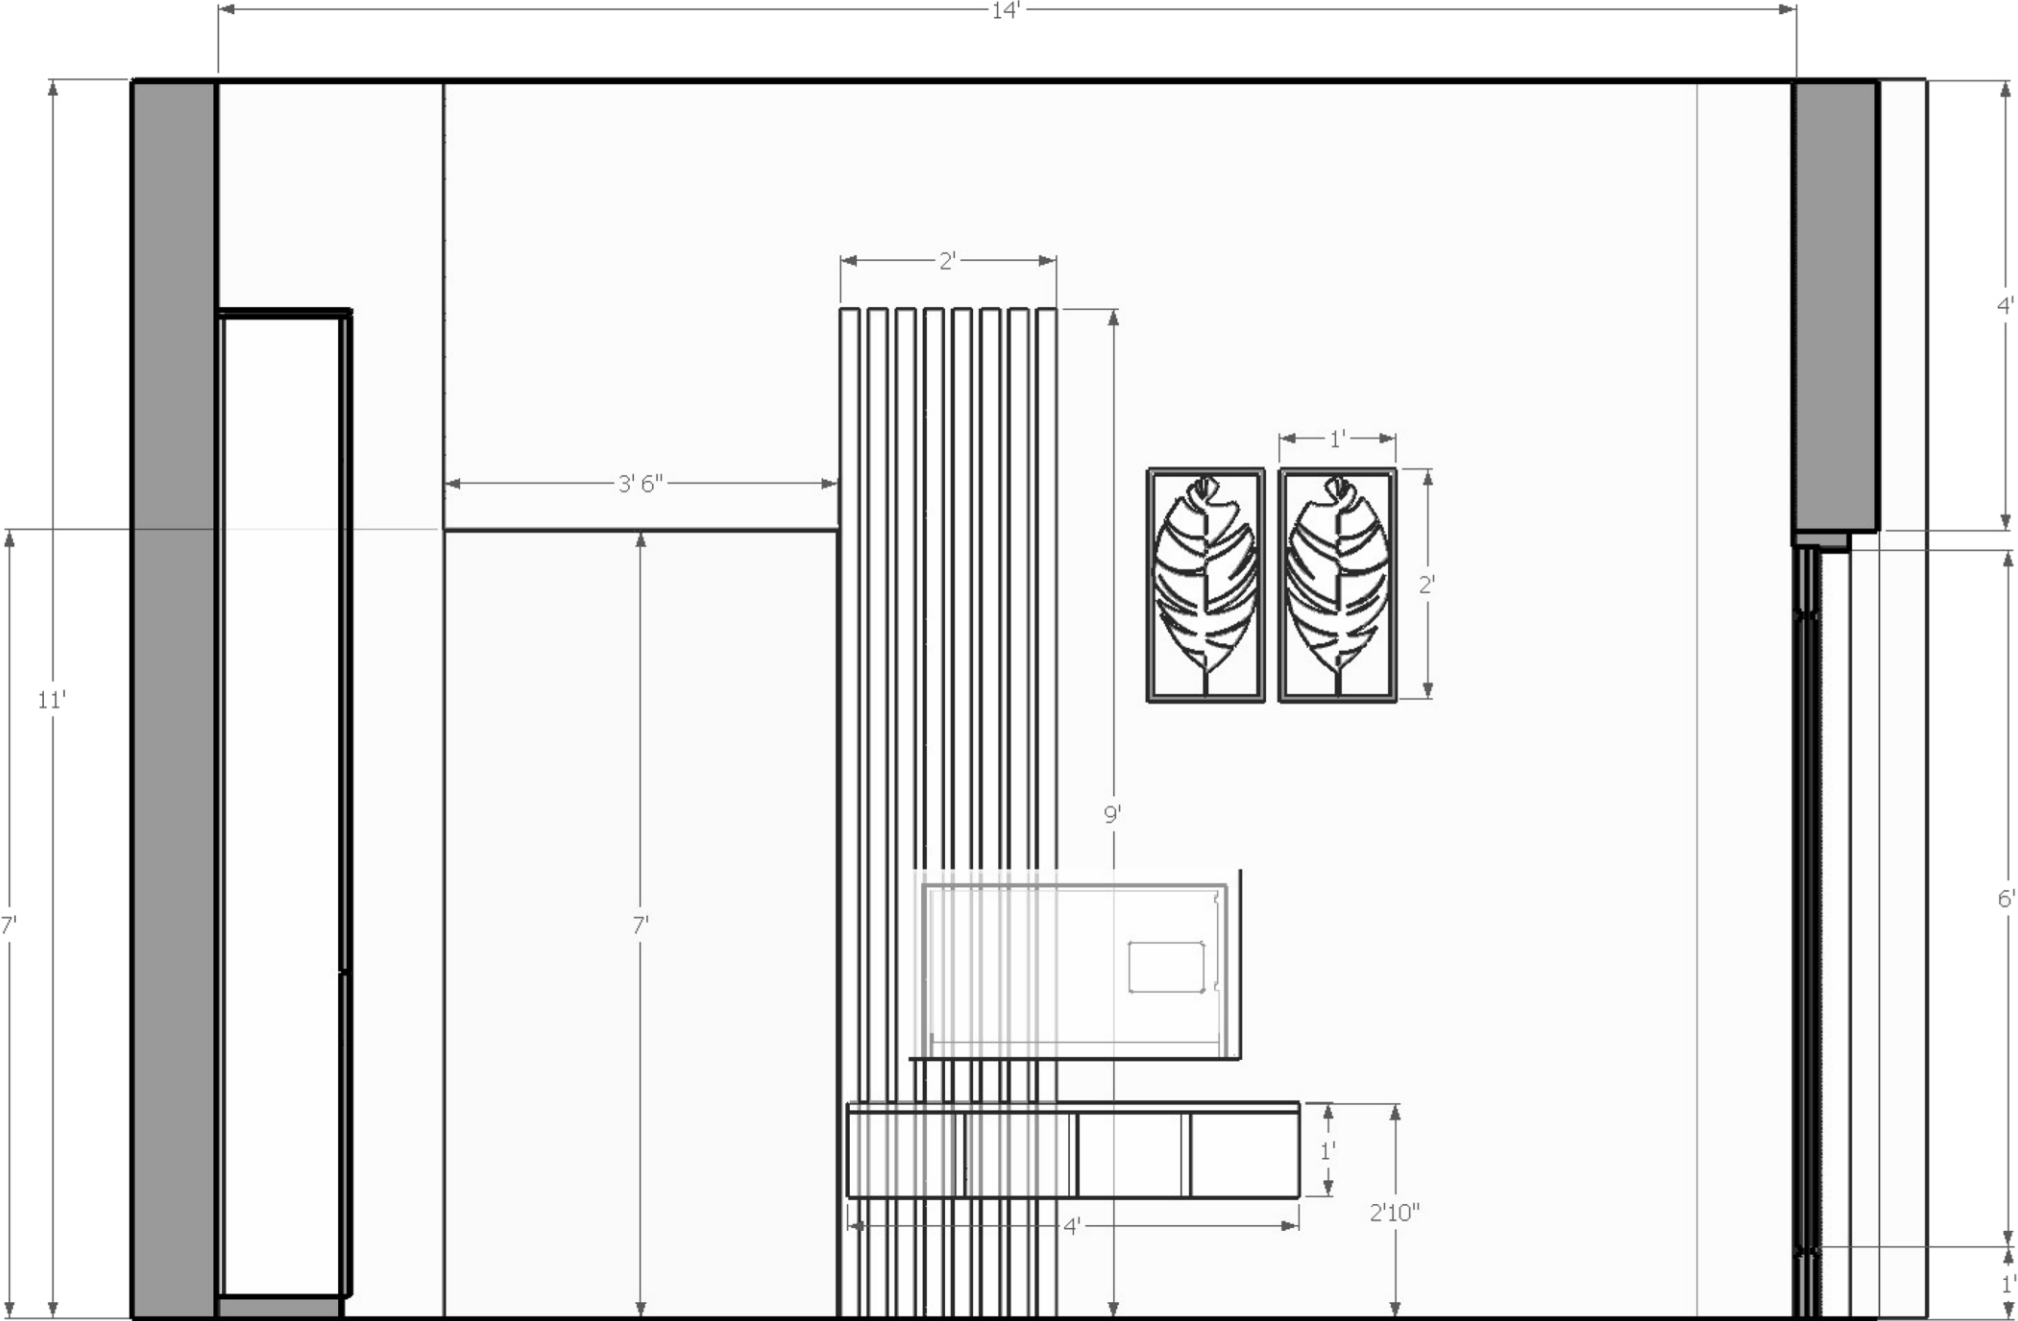

Sofa
Back
Wall

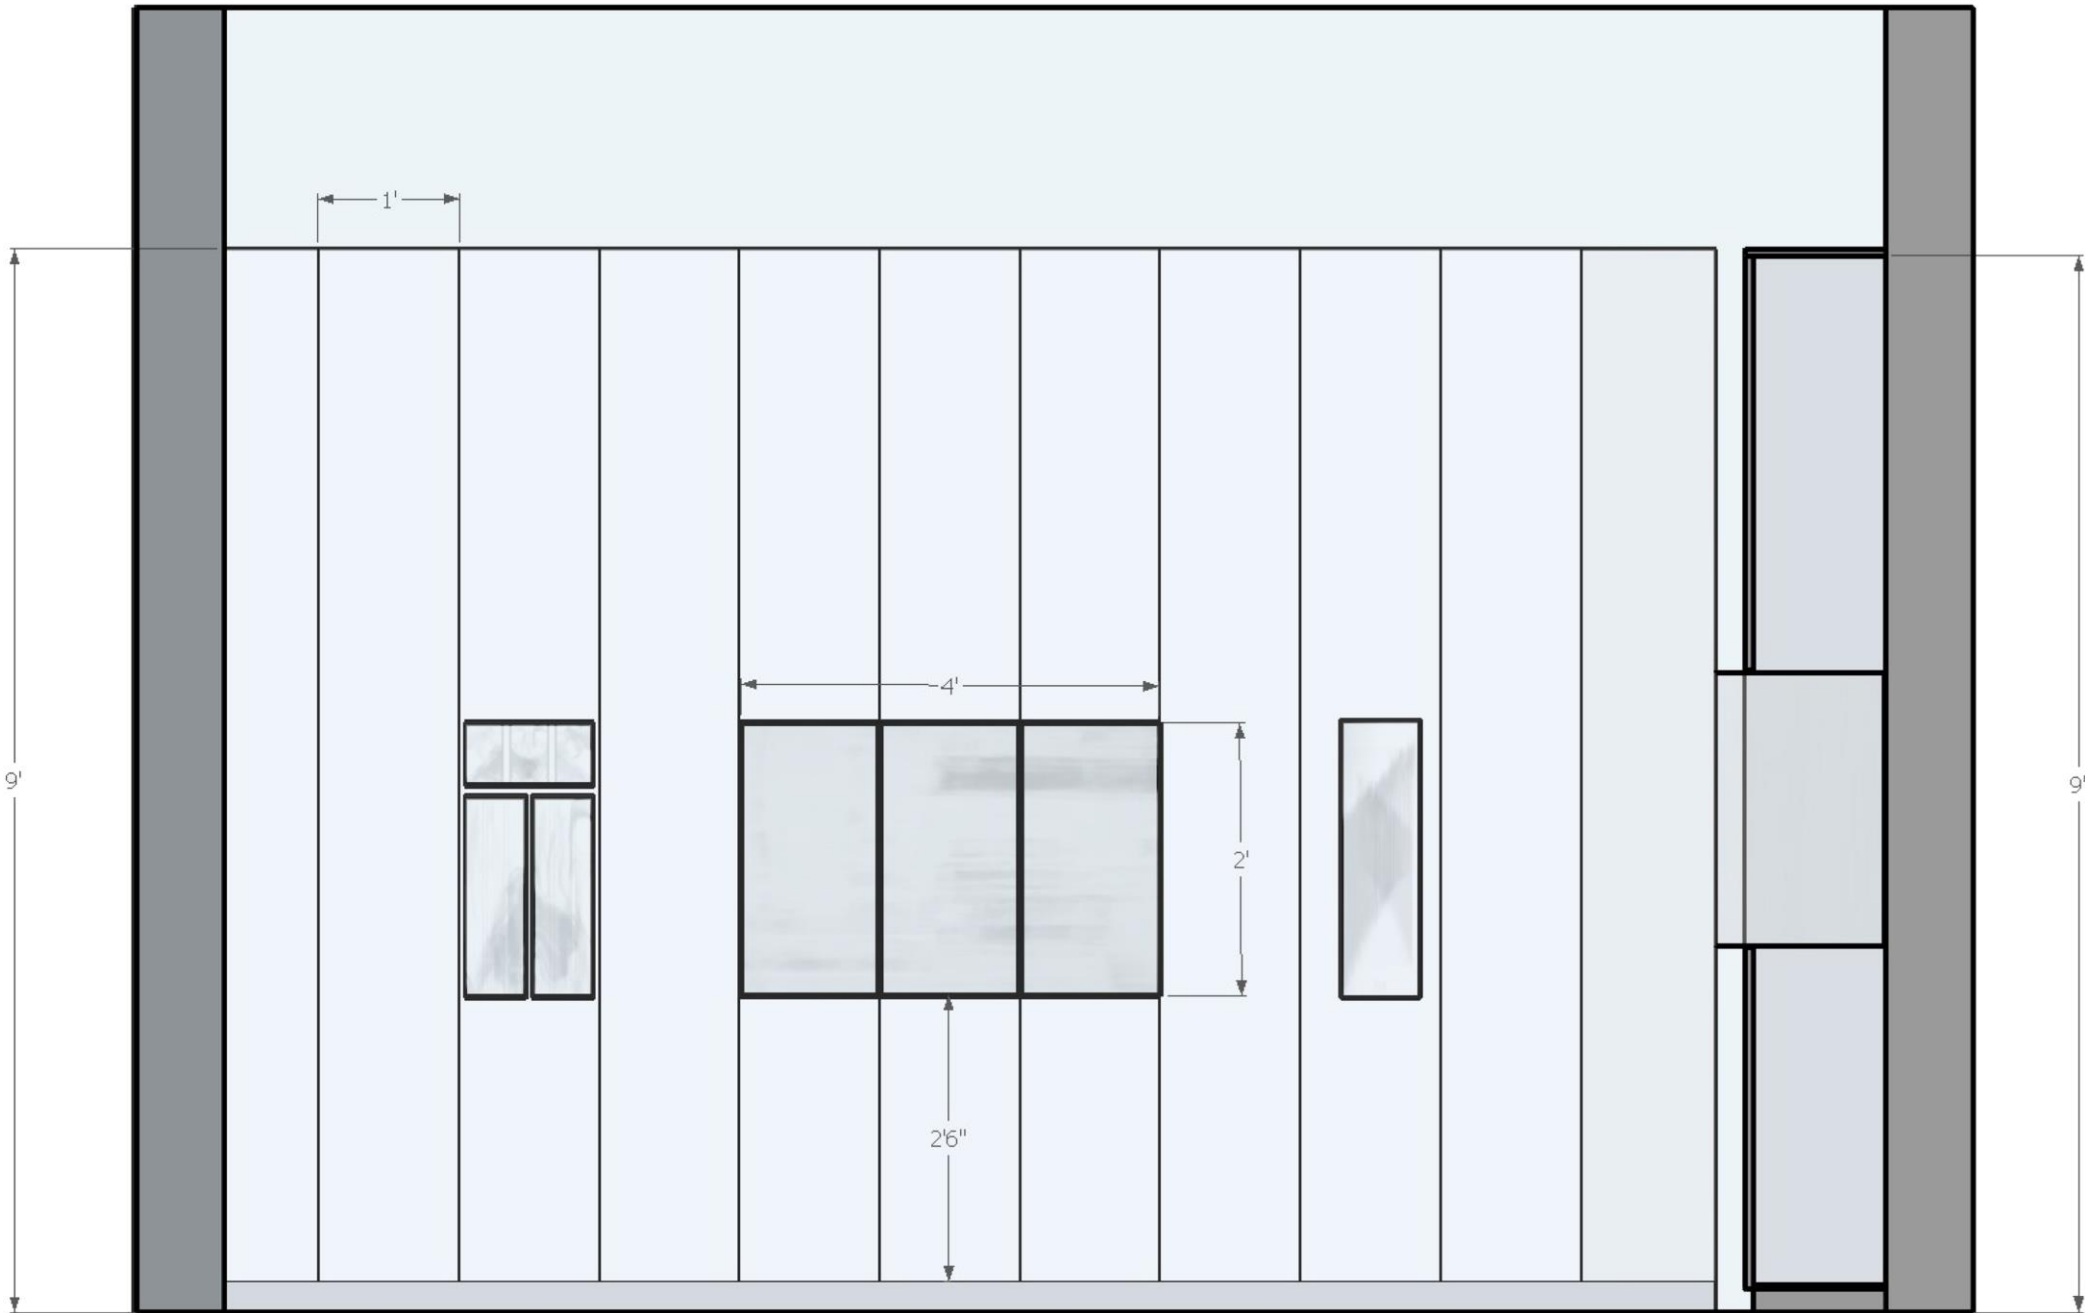

Window Wall

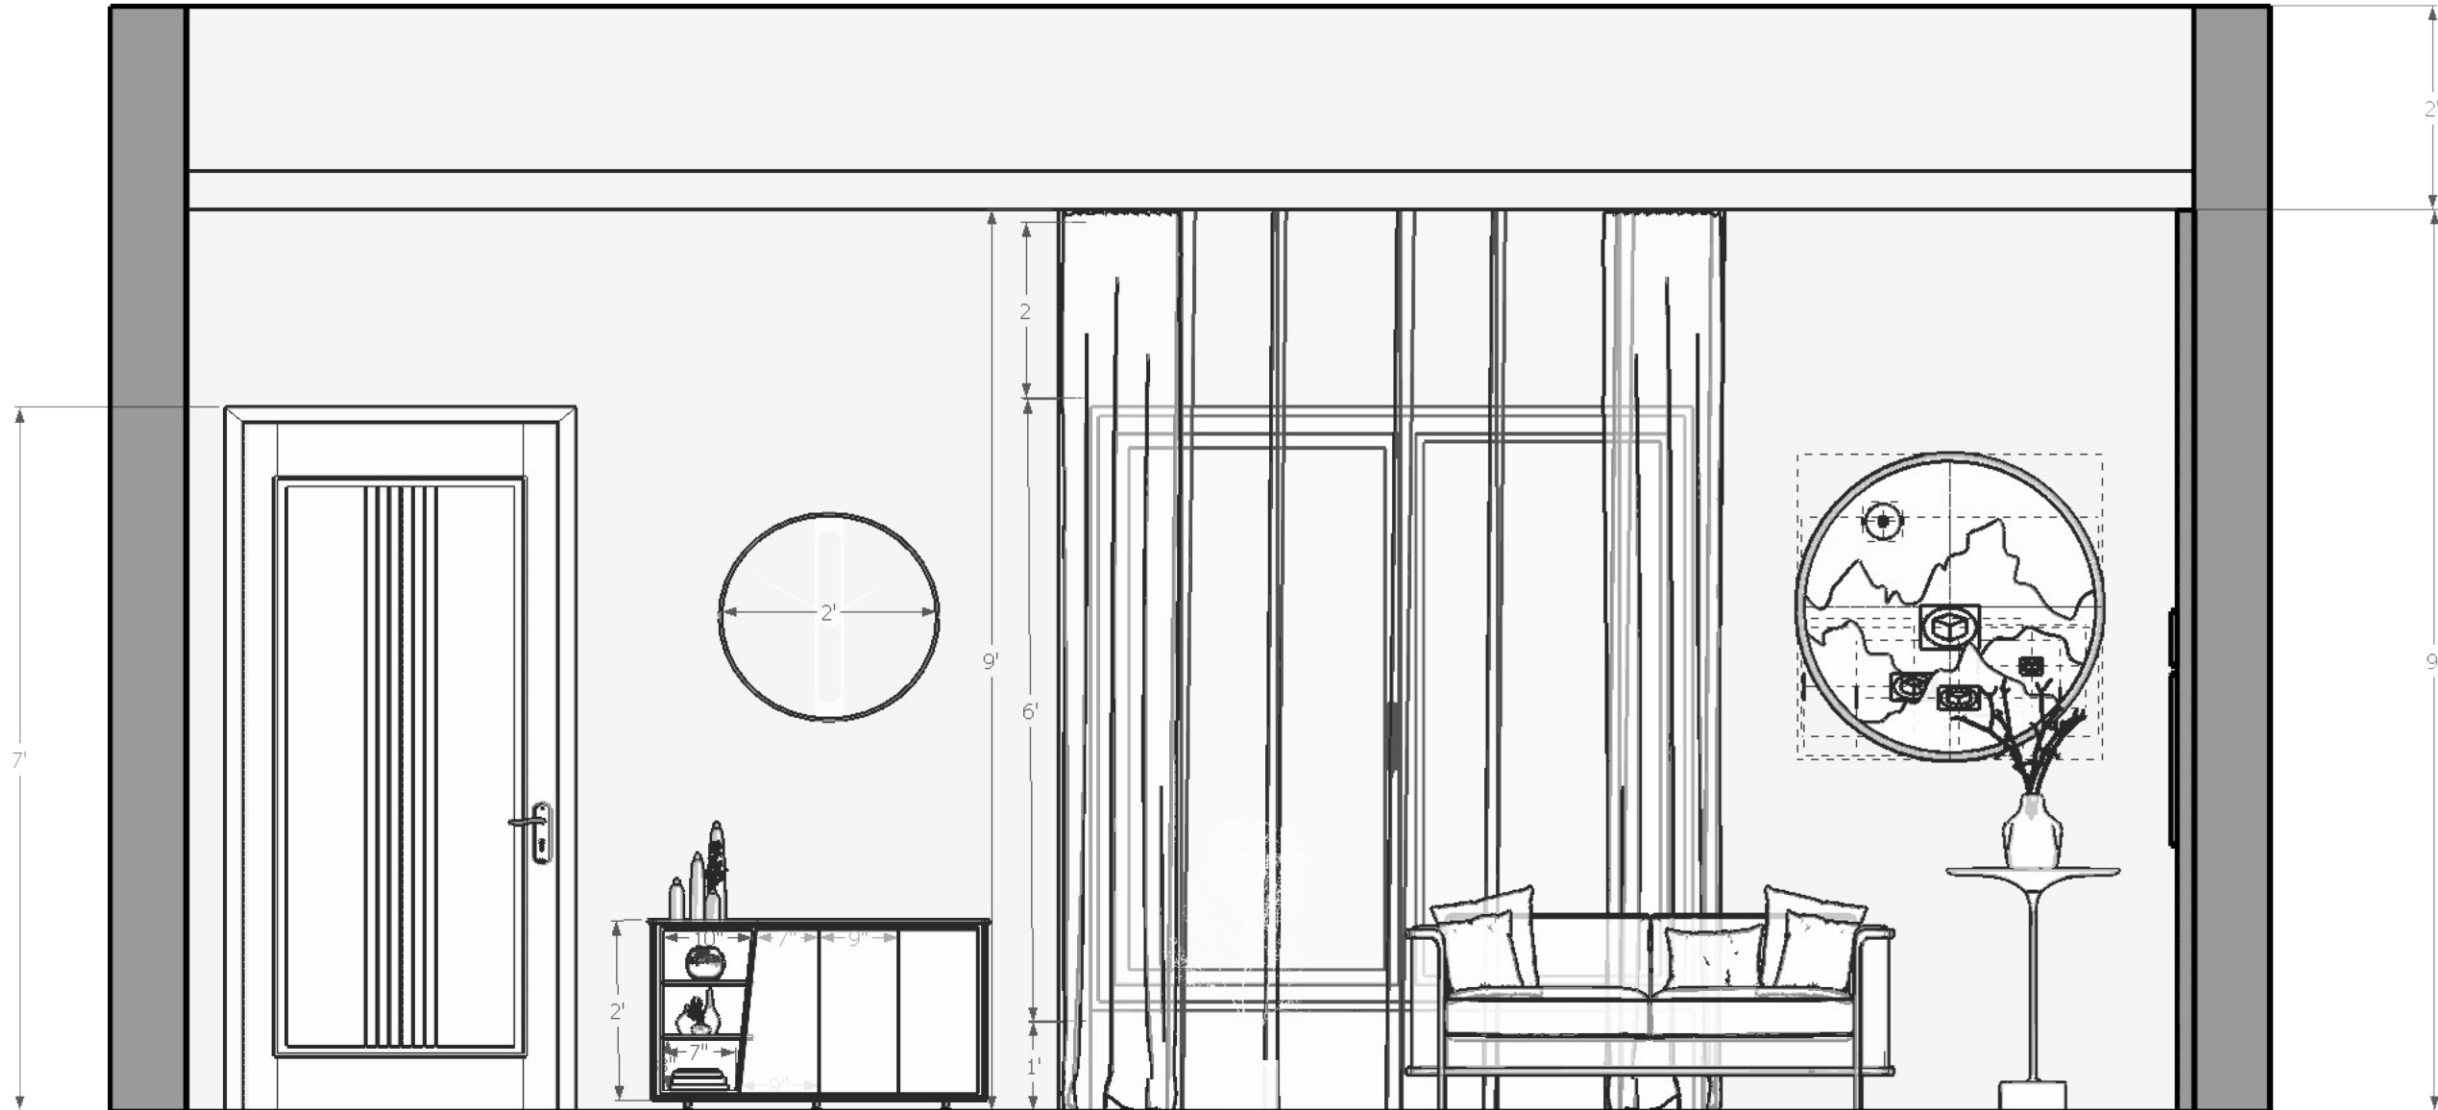

3D Renders









